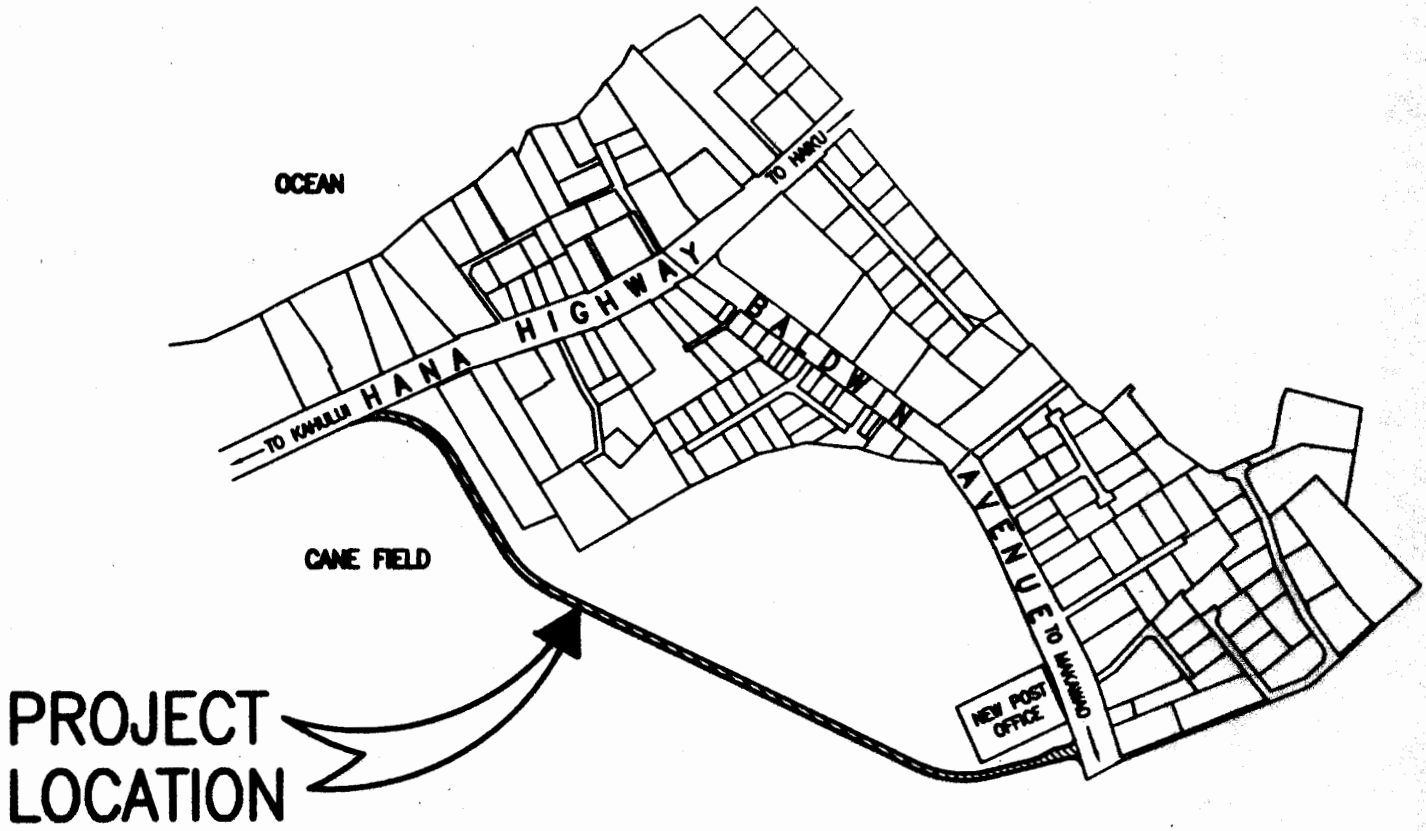

TMK: (2) 2-5-05: POR 18

N

LOCATION MAP

SCALE: NONE

INDEX TO DRAWINGS

DWG. NO.	SHT. NO.	DESCRIPTION
C-1	1	CONSTRUCTION NOTES, LOCATION MAP, INDEX AND APPROVALS
C-2	2	TRAFFIC CONTROL PLAN AND NOTES
C-3	3	EROSION CONTROL PLAN
C-4	4	EROSION CONTROL DETAILS
C-5	5	PLAN AND PROFILE STA. 0+00 TO STA. 10+00
C-6	6	PLAN AND PROFILE STA. 10+00 TO END
C-7	7	MISCELLANEOUS DETAILS
C-8	8	CROSS SECTIONS