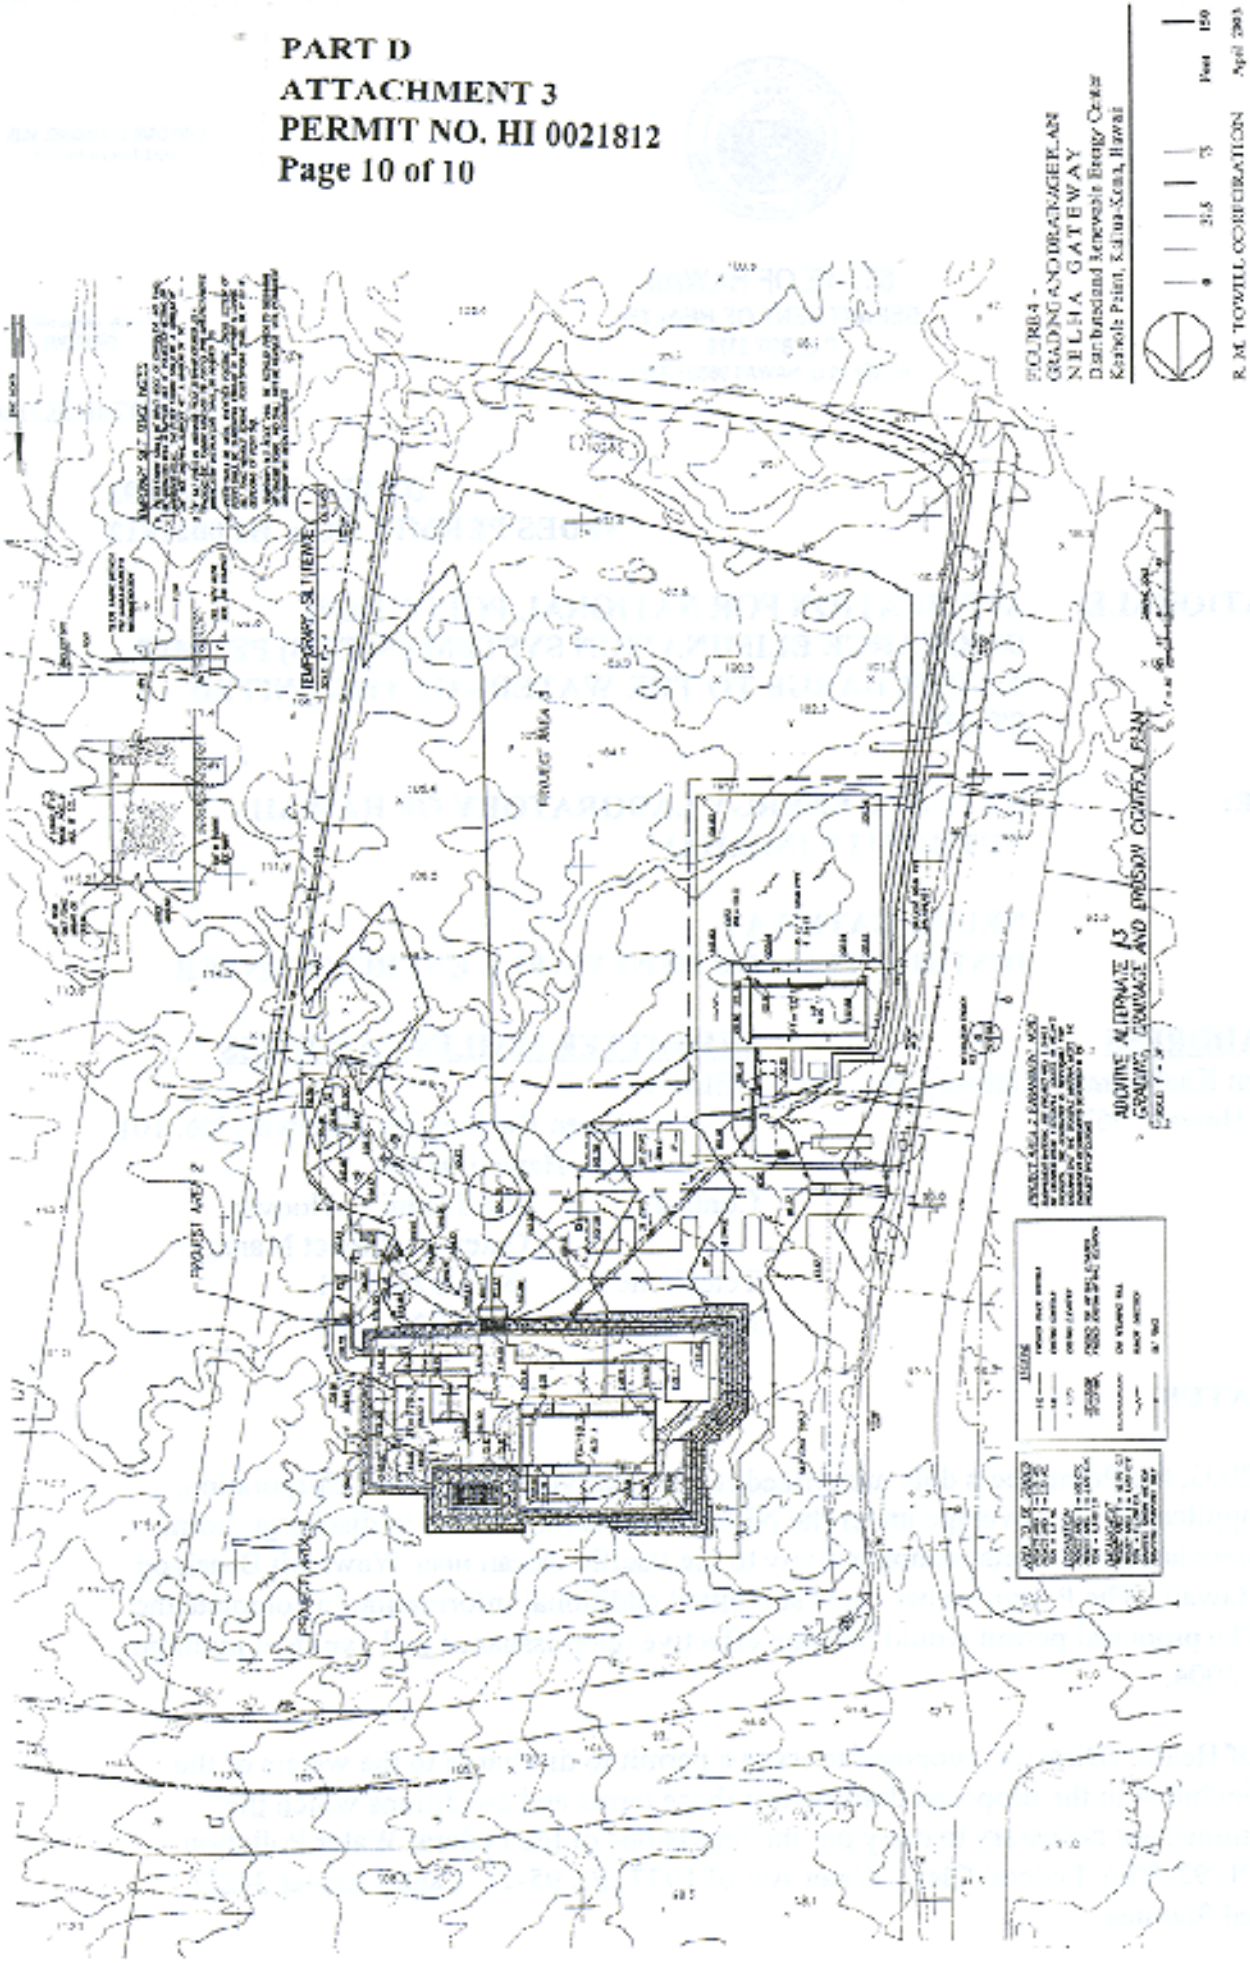
FIGURE 4 -
GRADING AND DRAINAGE PLAN
NELHA GATEWAY
Distributed and Renewable Energy Center
Keahole Point, Kailua-Kona, Hawaii
R. M. TOWILL CORPORATION
April 2003
TEMPORARY SILT FENCE
PROJECT AREA 3
PROJECT AREA 2
PROJECT AREA 1
ABOVE ALTERNATE #3
GRADING, DRAINAGE AND EROSION CONTROL PLAN