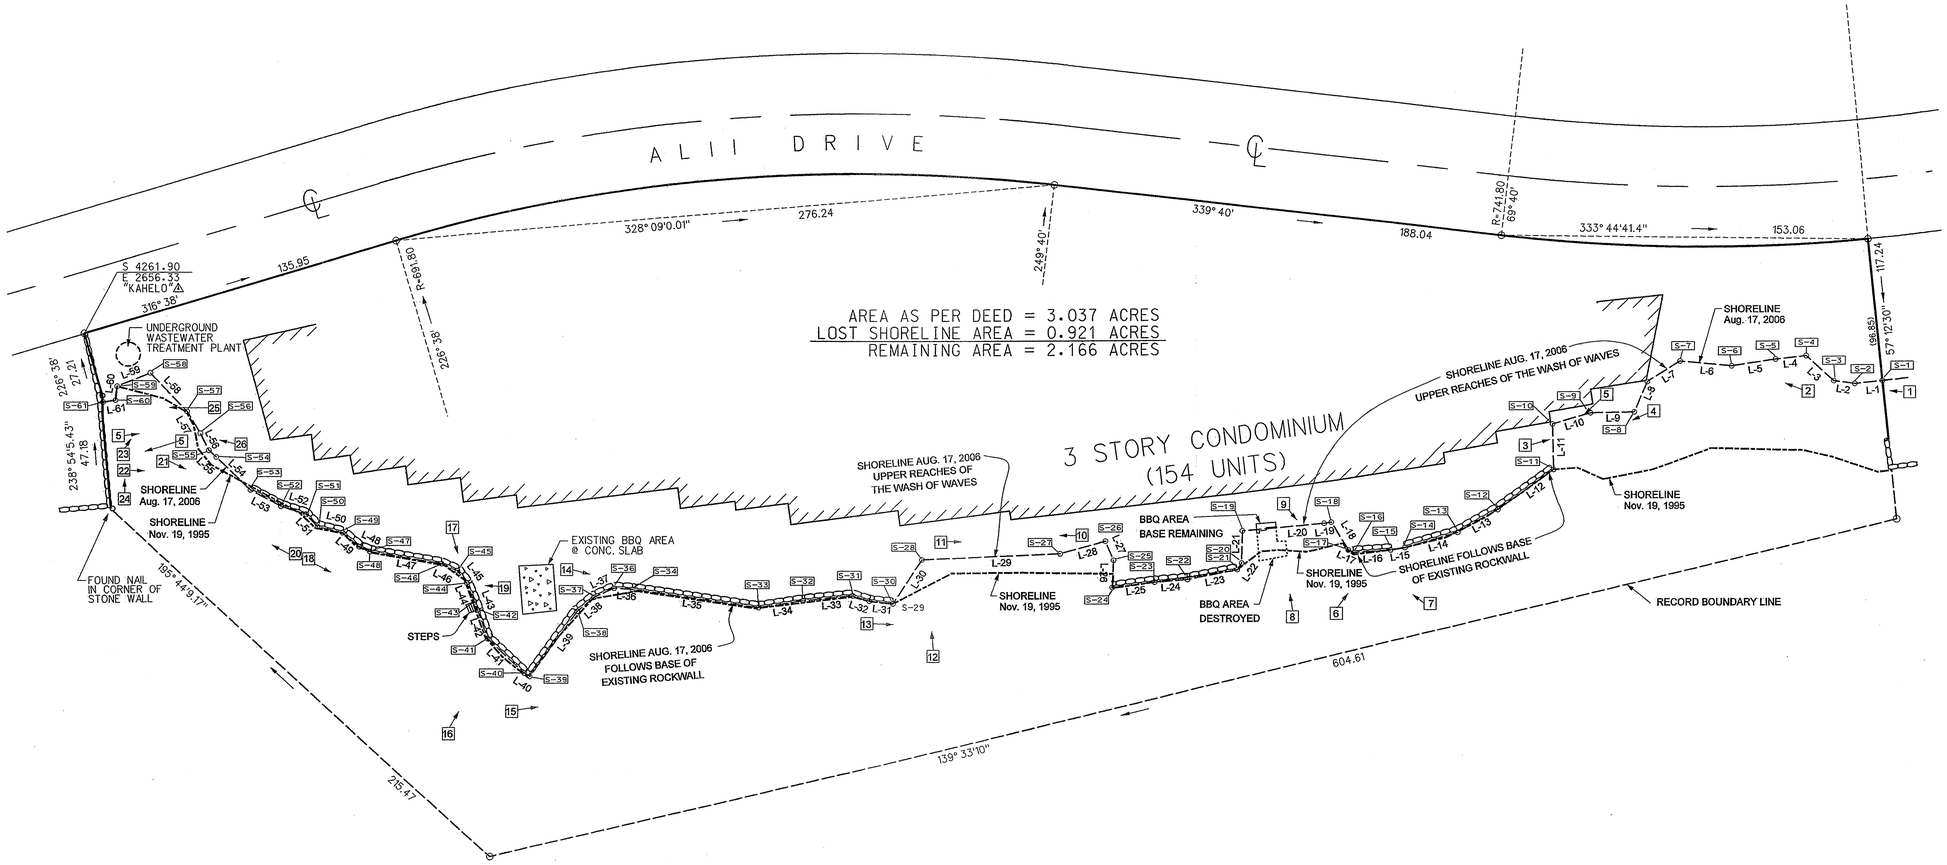

SHORELINE TABLE		
No.	Direction	Distance
L-1	147°12'25"	11.59
L-2	160°36'23"	8.88
L-3	195°26'22"	15.55
L-4	146°45'20"	12.84
L-5	144°25'09"	18.49
L-6	158°27'44"	21.79
L-7	121°11'23"	16.08
L-8	86°27'18"	13.75
L-9	152°02'44"	18.26
L-10	136°37'16"	16.50
L-11	61°33'21"	18.96
L-12	117°29'50"	28.59
L-13	123°34'30"	19.31
L-14	136°57'55"	22.89
L-15	143°28'37"	5.95
L-16	149°15'37"	15.36
L-17	177°11'29"	2.65
L-18	211°30'28"	13.55
L-19	144°29'03"	3.05
L-20	148°04'21"	34.26
L-21	64°09'37"	13.42
L-22	97°07'30"	3.31
L-23	142°06'05"	21.28
L-24	148°43'48"	13.79
L-25	145°57'46"	17.85
L-26	245°39'20"	11.43
L-27	219°56'58"	8.67
L-28	137°52'11"	19.63
L-29	150°41'31"	57.75
L-30	96°12'31"	22.10
L-31	159°28'39"	9.98
L-32	170°46'19"	7.23
L-33	147°09'45"	20.88
L-34	144°10'09"	18.86
L-35	161°09'10"	53.18
L-36	156°20'43"	7.75
L-37	128°18'02"	9.21
L-38	113°16'18"	9.26
L-39	99°04'17"	33.74
L-40	185°22'54"	2.77
L-41	196°01'41"	20.93
L-42	223°49'18"	12.72
L-43	222°02'00"	3.69
L-44	221°27'43"	8.59
L-45	204°48'45"	6.43
L-46	177°01'42"	7.33
L-47	162°46'49"	30.27
L-48	177°26'42"	4.93
L-49	193°07'03"	9.08
L-50	166°25'40"	10.78
L-51	200°50'24"	7.08
L-52	170°49'40"	11.04
L-53	181°09'34"	14.33
L-54	196°53'34"	19.86
L-55	194°30'34"	4.11
L-56	216°15'42"	7.91
L-57	211°50'24"	10.65
L-58	199°20'39"	22.36
L-59	130°58'00"	15.00
L-60	69°45'56"	5.84
L-61	143°45'07"	5.29

0 30 60
SCALE: 1" = 30'

TRUE NORTH
SCALE: 1"=30 FEET

NOTES:

FIGURES SHOWN THUSLY ◄0 INDICATES POSITION, LOCATION AND DIRECTION OF PHOTOGRAPHS

FIGURES SHOWN THUSLY S-31 INDICATES MARKED SURVEY POINT ON THE GROUND AND SHOWN ON PHOTOS

FIGURES SHOWN THUSLY L22 IS THE COURSES AS SHOWN ON THE SHORELINE TABLE

SHORELINE CERTIFICATION

OF PARCEL NUMBER FOUR

KONA BALI KAI CONDOMINIM

Being the whole of Allotment 42 of the partition of the Hui Land of Holualoa, a portion of Royal Patent No. 4472, Land Commission Award No. 10770, Apana 2 to Puuone, all of Land Commission Award No. 4395, Apana 2 to Kekoi, portion Land Commission Award No. 5558, Apana 2 to Kawaihoa, portions of Royal Patent No. 4475, Land Commission Award No. 7713, Apana 43 to V. Kamamalu, a portion of Royal Patent Grant No. 1855 to Leleo and a portion of the old Abandoned Government Road.

At HOLUALOA 1st AND 2nd
NORTH KONA, COUNTY OF HAWAII,
ISLAND OF HAWAII
T.M.K.: (3) 7-6-15:23

OWNER: Kona Bali Kai Condominim
OWNER'S ADDRESS: 76-6246 Alii Drive
Kailua-Kona, HI 96740

DONALD C. McINTOSH LICENSED PROFESSIONAL LAND SURVEYOR No. 4968 HAWAII, U.S.A.
8/21/06

This work was prepared by me or under my direct supervision

Donald C. McIntosh
Licensed Professional Land Surveyor
STATE OF HAWAII CERT. NO. LS4968

JOB# 376705
DATE: 18Aug06
DRAWING:76015023.SHO

Don McIntosh, Surveyor – Lic. LS4968
Don McIntosh Surveying
P.O. Box 58, Kailua-Kona, Hawaii 96745-0058
(808) 329-8830-tel.