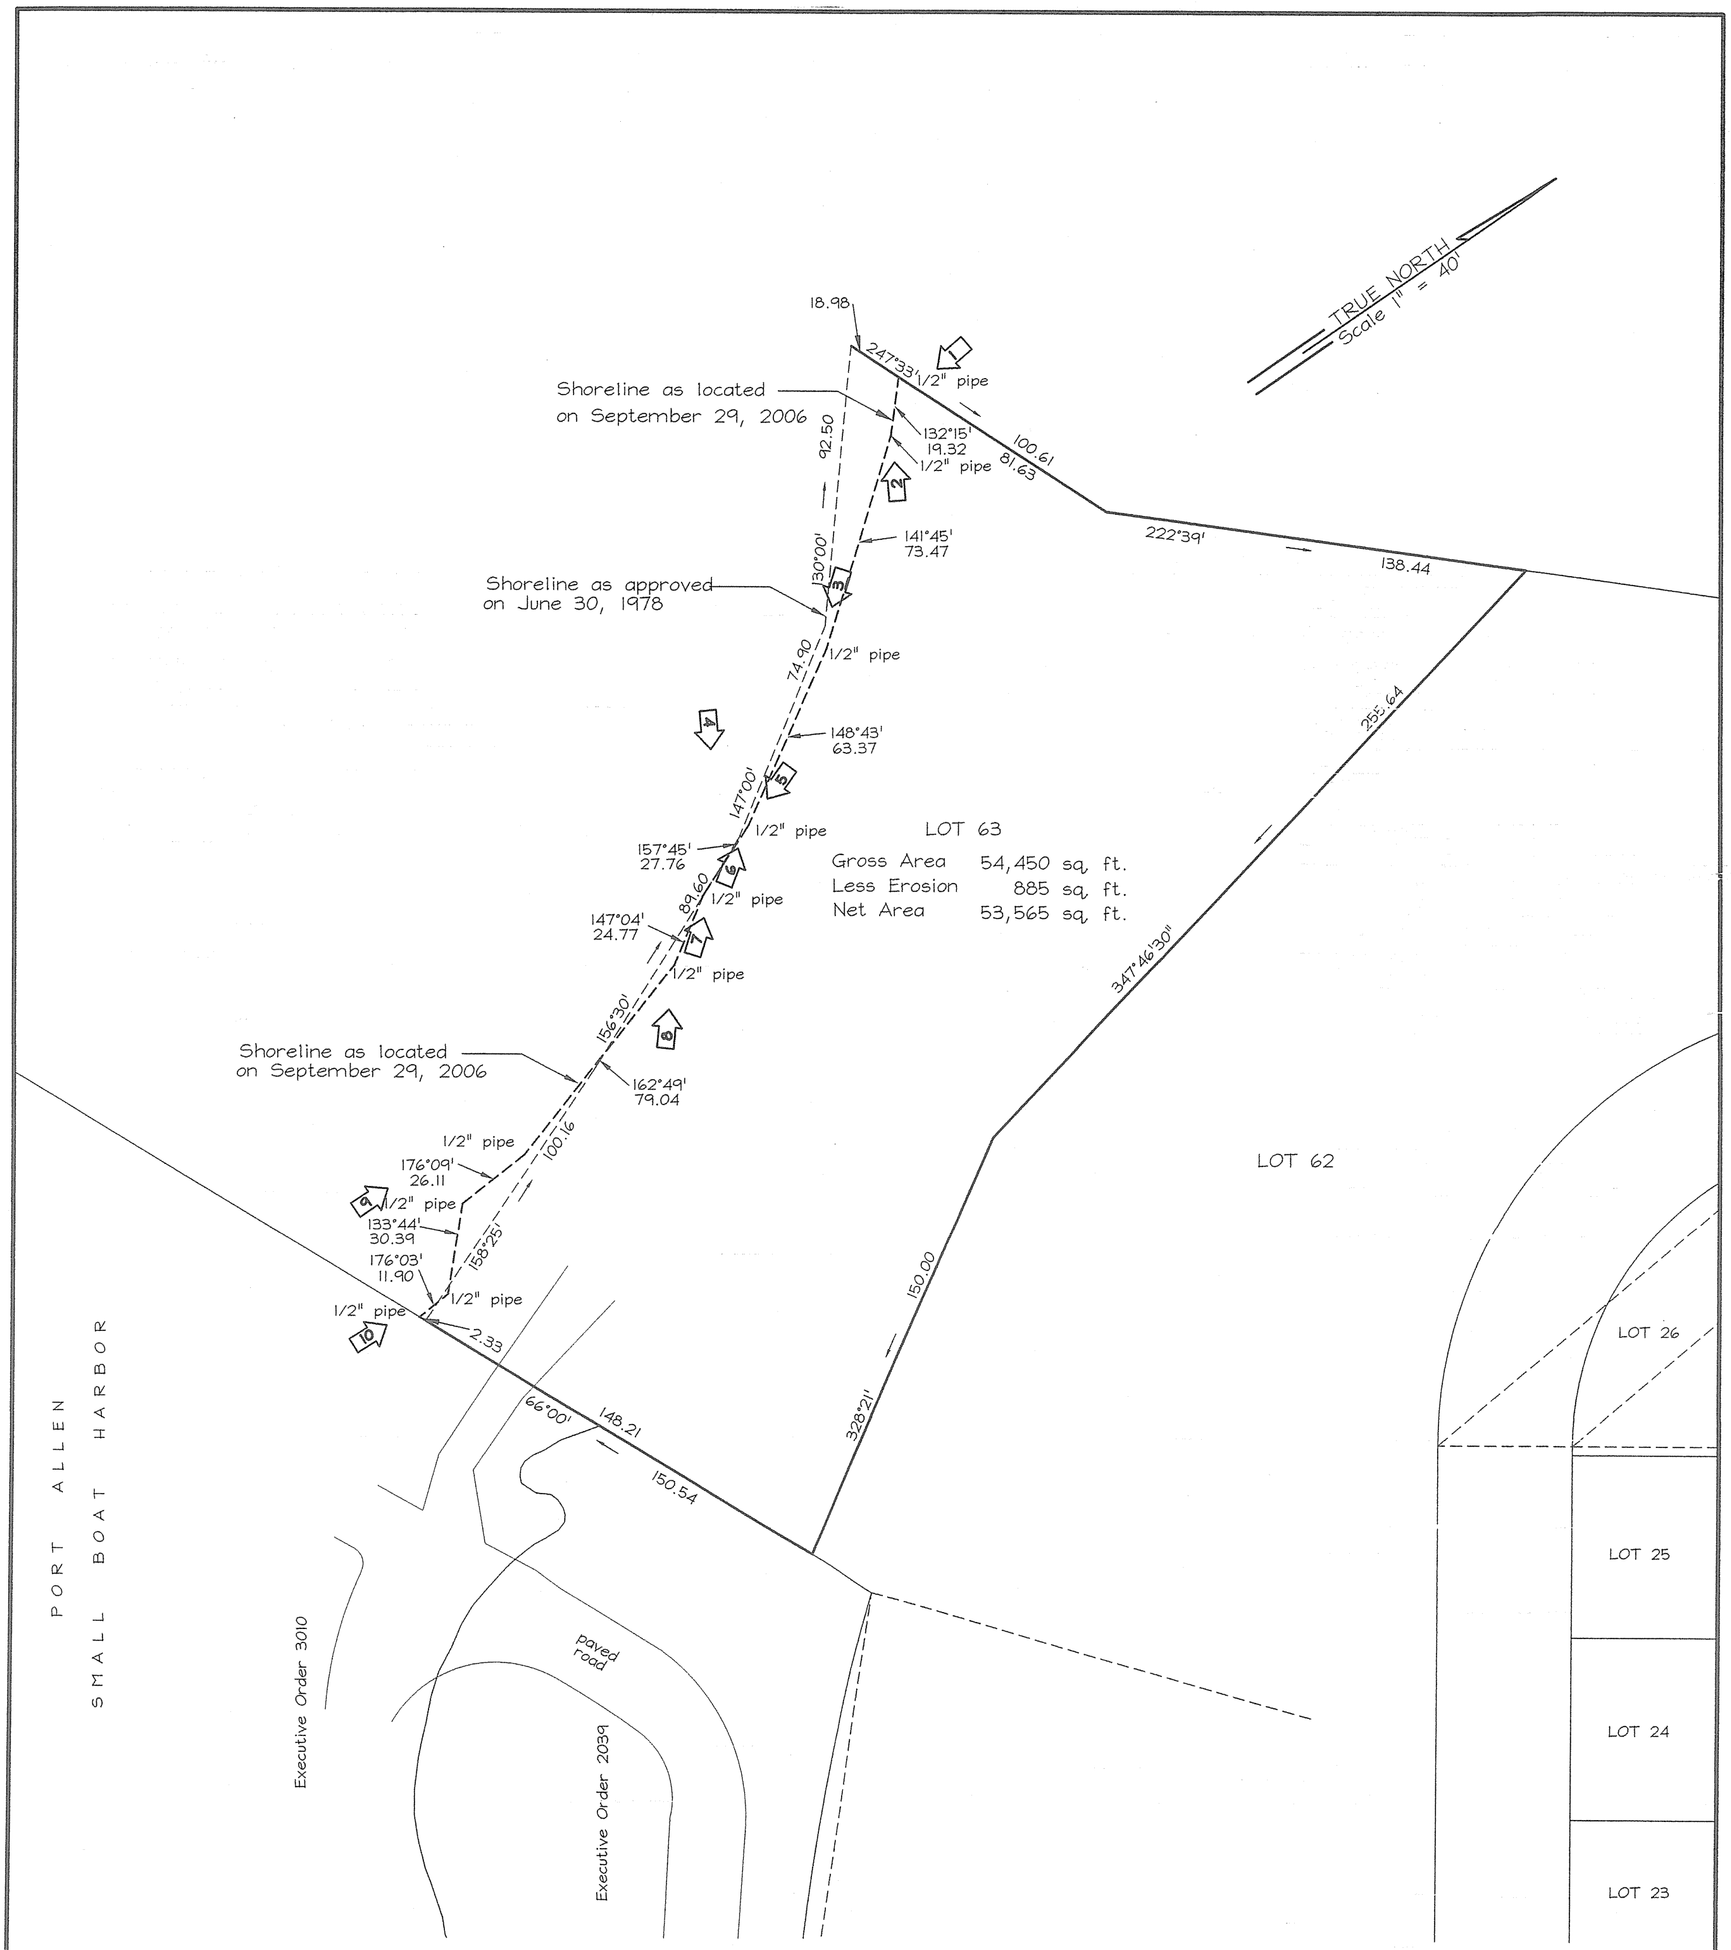

NOTE:

DENOTES POSITION AND DIRECTION OF PHOTO

GRAPHIC SCALE

40 0 20 40 80 160

(IN FEET)
1 inch = 40 ft.

DENNIS M. ESAKI
LICENSED PROFESSIONAL LAND SURVEYOR
No. 4383
HAWAII, U.S.A.

THIS WORK WAS PREPARED BY ME OR UNDER MY SUPERVISION

Signature
ESAKI SURVEYING & MAPPING, INC.
EXPIRES: APRIL 30, 2008

SHORELINE CERTIFICATION
LOT 63
Being Portions of
L. C. Aw. 7712, Apana 5

ELEELE, KOLOA, KAUAI, HAWAII
Tax Map Key: (4) 2-1-03: 05
Owner: A & B Properties, Inc.
Date of Shoreline Survey: September 29, 2006

Job Number: 03-257 ef
Drawing File: 03-257shoreline2.dwg

ESAKI SURVEYING & MAPPING, INC.
Civil Engineers - Land Surveyors - Planners

1610 Haleukana Street
Lihue, Kauai, Hawaii 96766