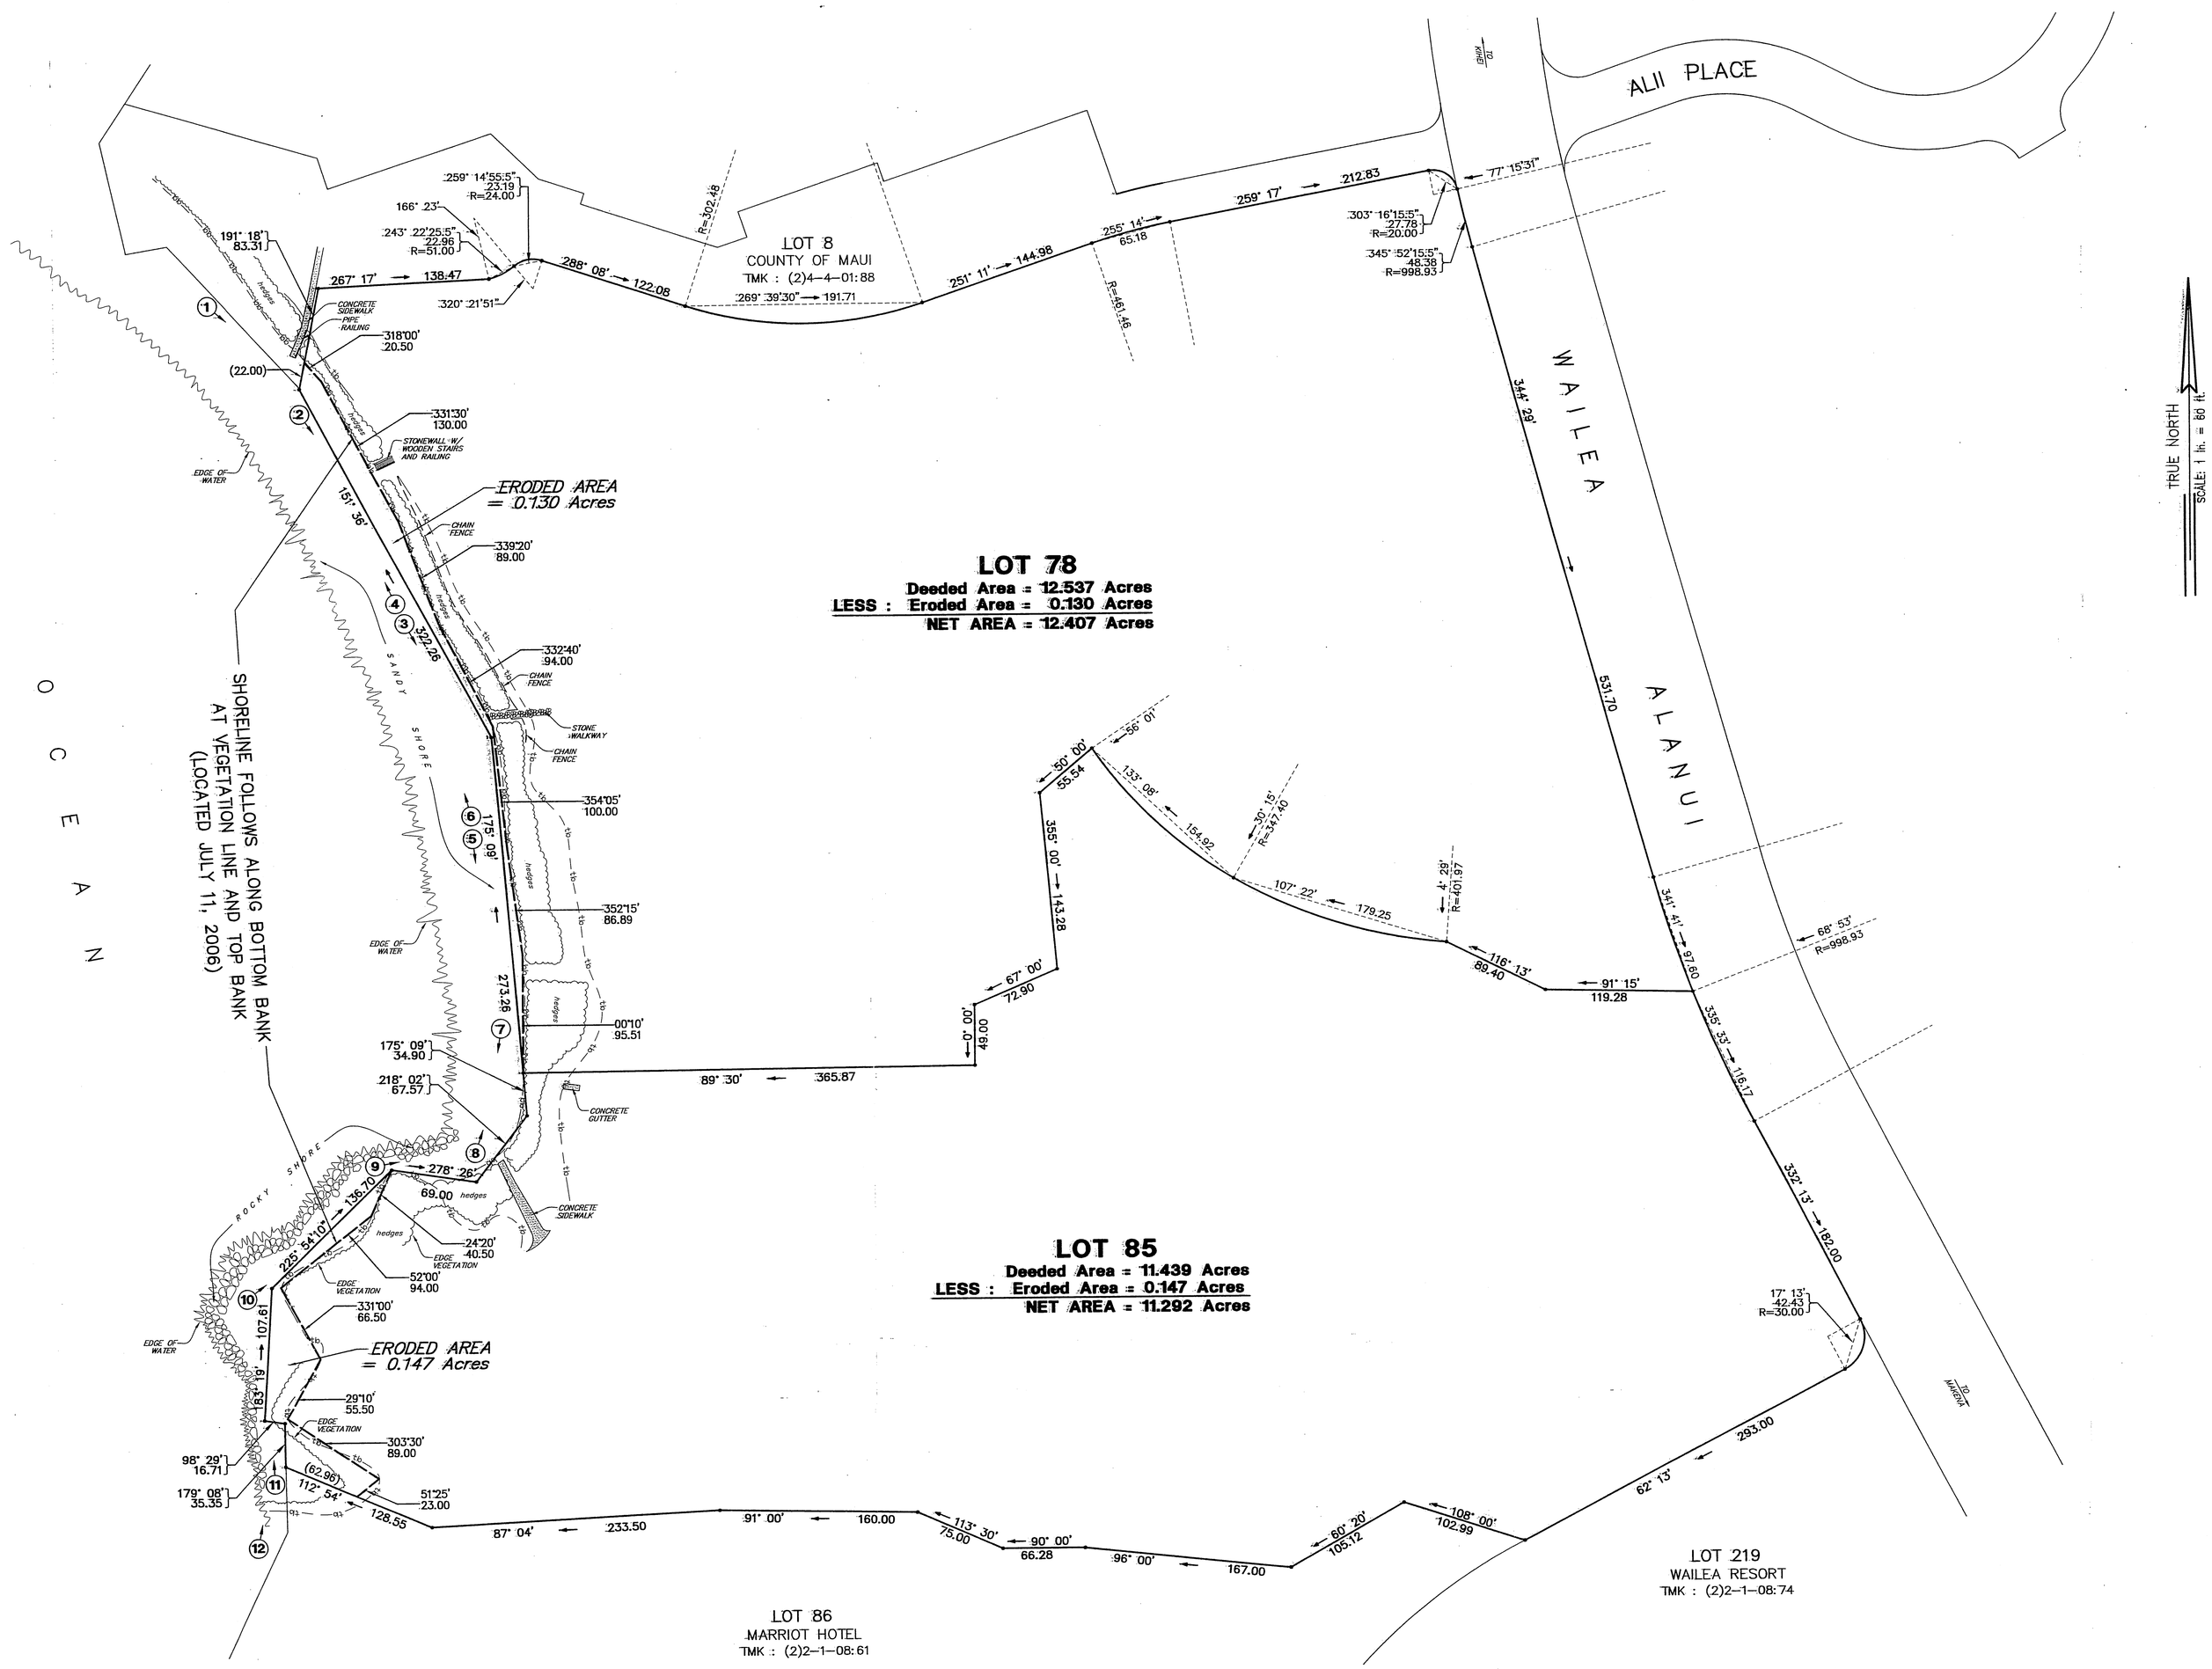

SHORELINE SURVEY MAP
OF
LOTS 78 AND 85, LAND COURT APPLICATION 1804
AT HONUAULA, MAUI, HAWAII

Owner: WAILEA ELUA CONDOMINIUM
Address: 3600 Wailea Alanui
Kihei, Hawaii 96753

LEGEND:

- ① LOCATION AND DIRECTION OF PHOTOGRAPH TAKEN ON JULY 14, 2006 AT 9:00 AM.
- 35.0 EXISTING SPOT ELEVATION
- —tb— TOP BANK
- —bb— BOTTOM BANK

60 30 0 60 120
GRAPHIC SCALE IN FEET

THIS WORK WAS PREPARED BY ME OR UNDER MY SUPERVISION

KIRK T. TANAKA LICENSED PROFESSIONAL LAND SURVEYOR No. 7223-LS HAWAII, U.S.A.

KIRK T. TANAKA
Licensed Professional Land Surveyor
Certificate No. 7223
License Expires: APRIL 30, 2008

08/03/06
DATE

Tax Map Key (2)2-1-08: 69 & 70

JULY 25, 2006
JOB NO. 06-036

871 KOLU STREET, SUITE 201
WAILUKU, MAUI, HAWAII 96793

R. T. TANAKA ENGINEERS, INC.
LAND SURVEYORS – CIVIL & STRUCTURAL ENGINEERS