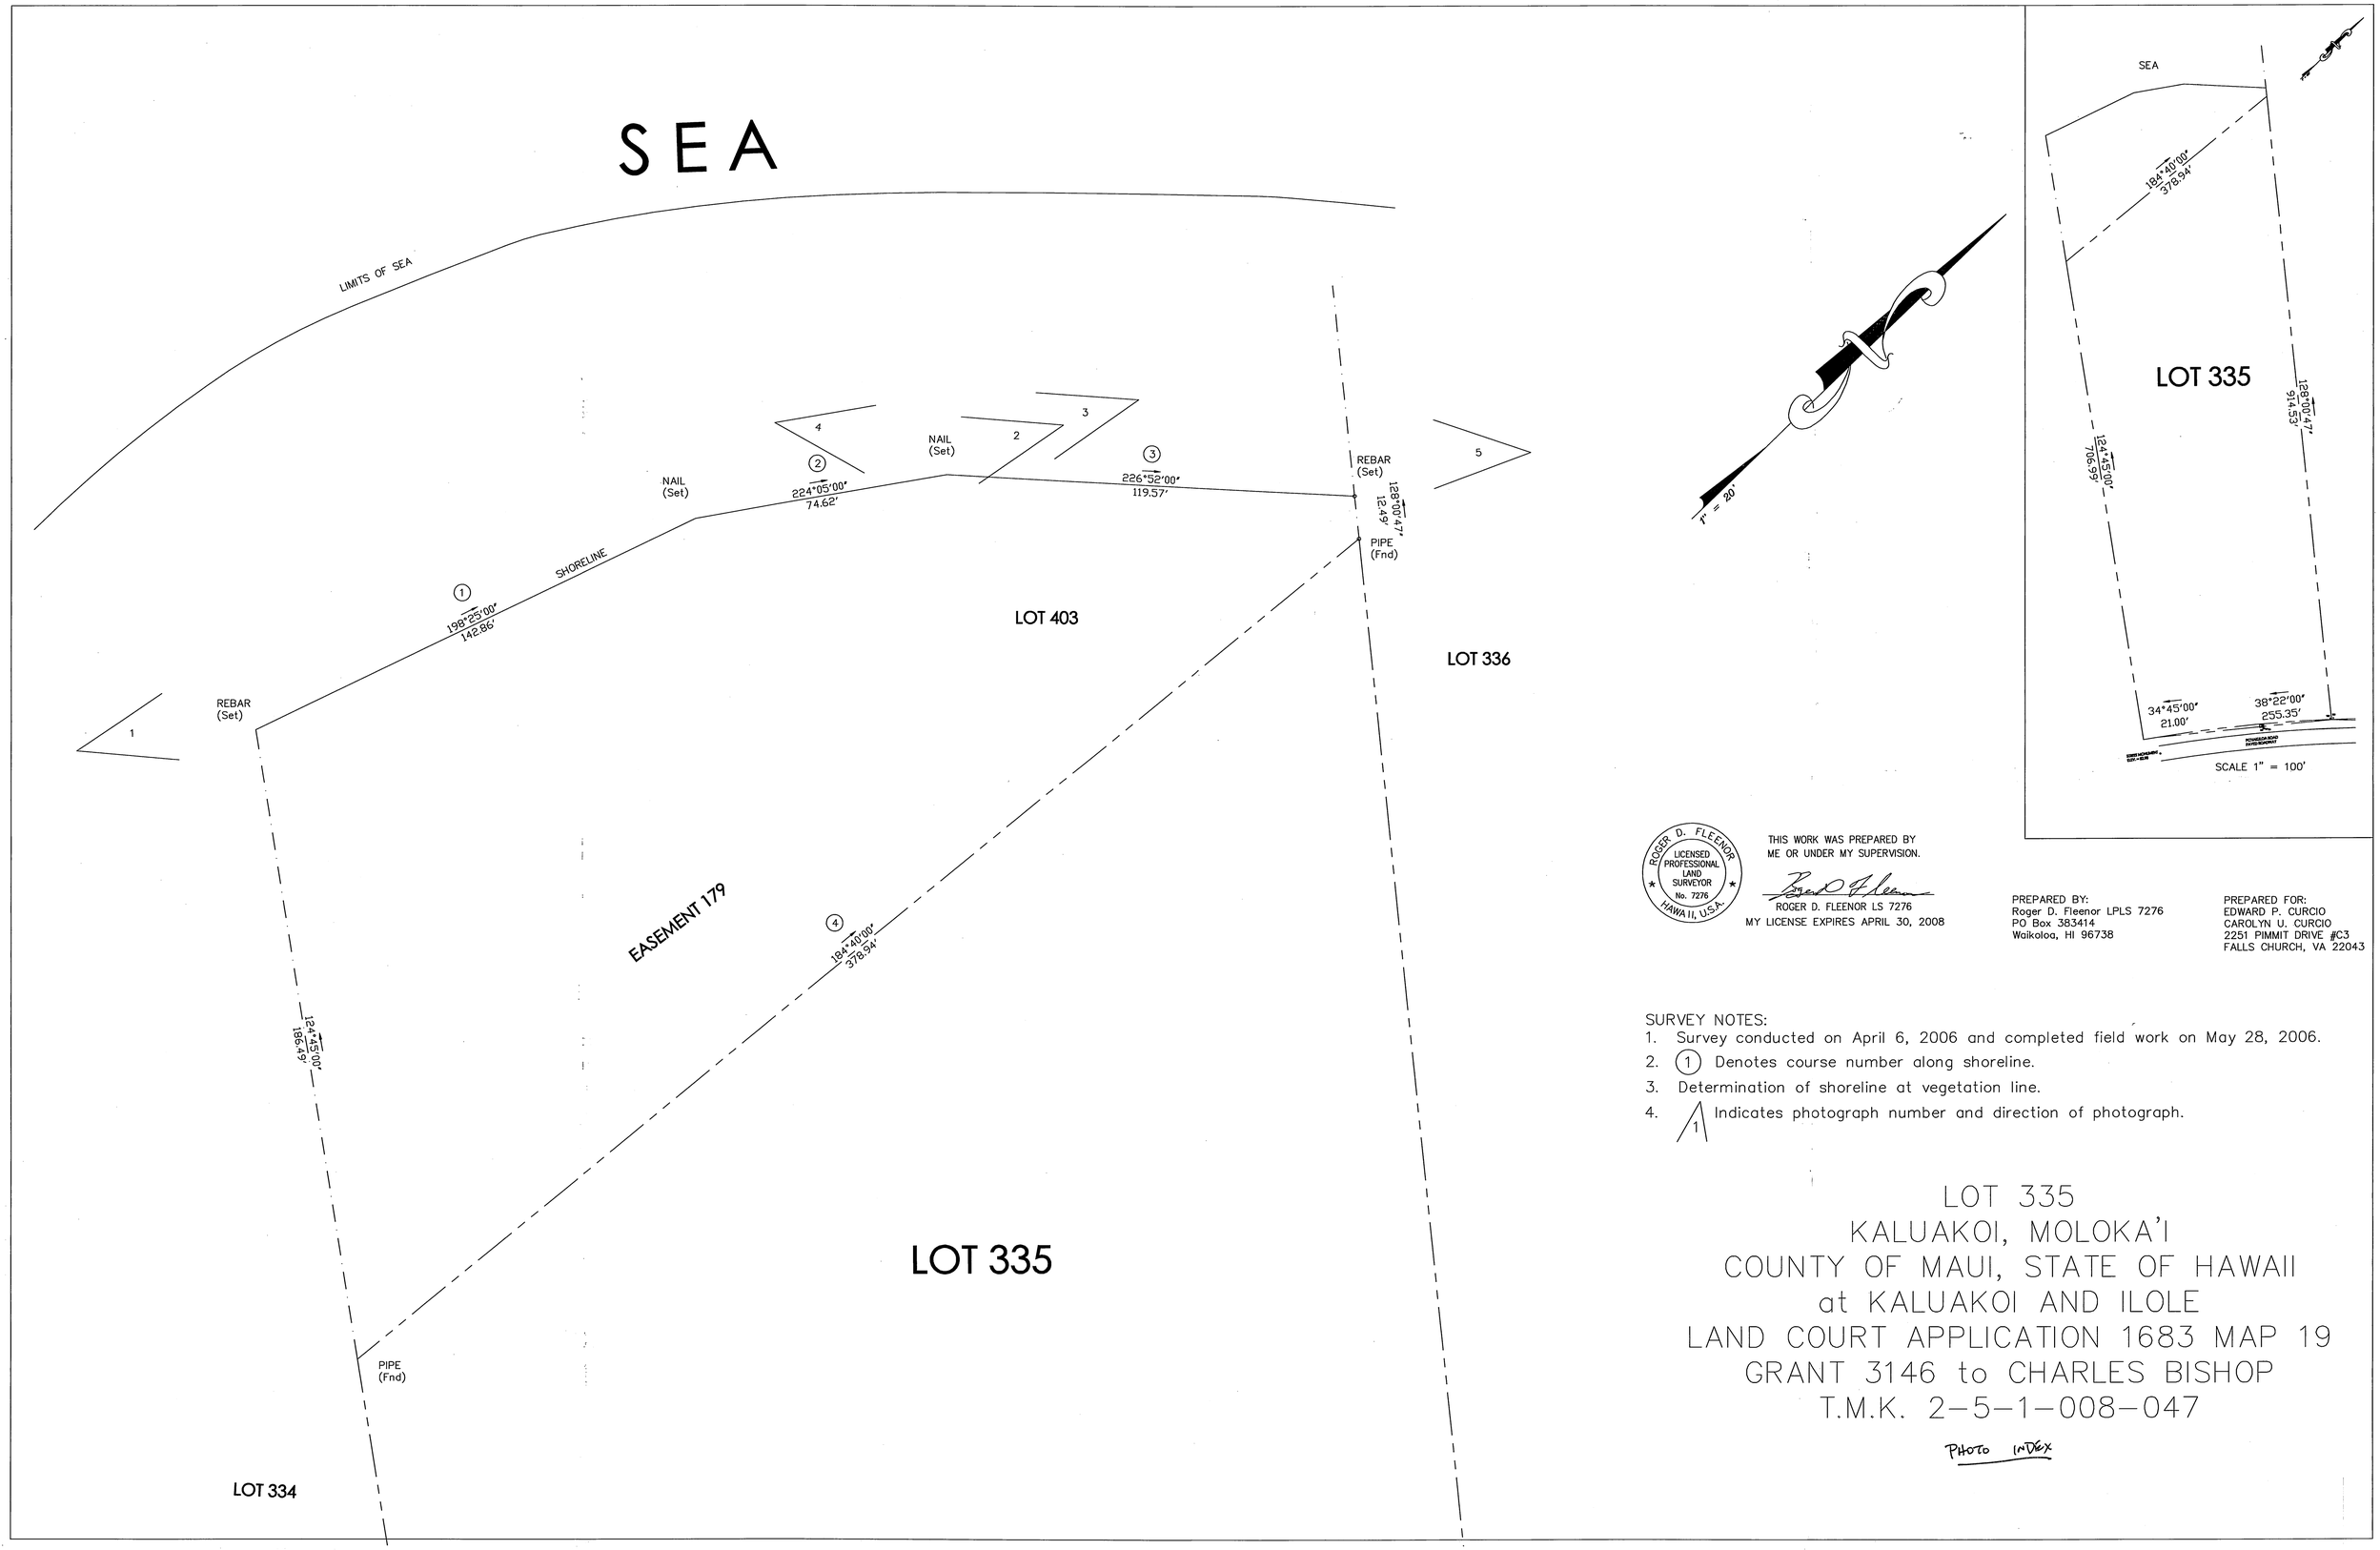

ROGER D. FLEENOR
LICENSED PROFESSIONAL LAND SURVEYOR
No. 7276
HAWAII, U.S.A.

THIS WORK WAS PREPARED BY ME OR UNDER MY SUPERVISION.

ROGER D. FLEENOR LS 7276
MY LICENSE EXPIRES APRIL 30, 2008

PREPARED BY:
Roger D. Fleenor LPLS 7276
PO Box 383414
Waikoloa, HI 96738

PREPARED FOR:
EDWARD P. CURCIO
CAROLYN U. CURCIO
2251 PIMMIT DRIVE #C3
FALLS CHURCH, VA 22043

SURVEY NOTES:

1. Survey conducted on April 6, 2006 and completed field work on May 28, 2006.
2. (1) Denotes course number along shoreline.
3. Determination of shoreline at vegetation line.
4. /1\ Indicates photograph number and direction of photograph.

LOT 335
KALUAKOI, MOLOKA'I
COUNTY OF MAUI, STATE OF HAWAII
at KALUAKOI AND ILOLE
LAND COURT APPLICATION 1683 MAP 19
GRANT 3146 to CHARLES BISHOP
T.M.K. 2-5-1-008-047

PHOTO INDEX