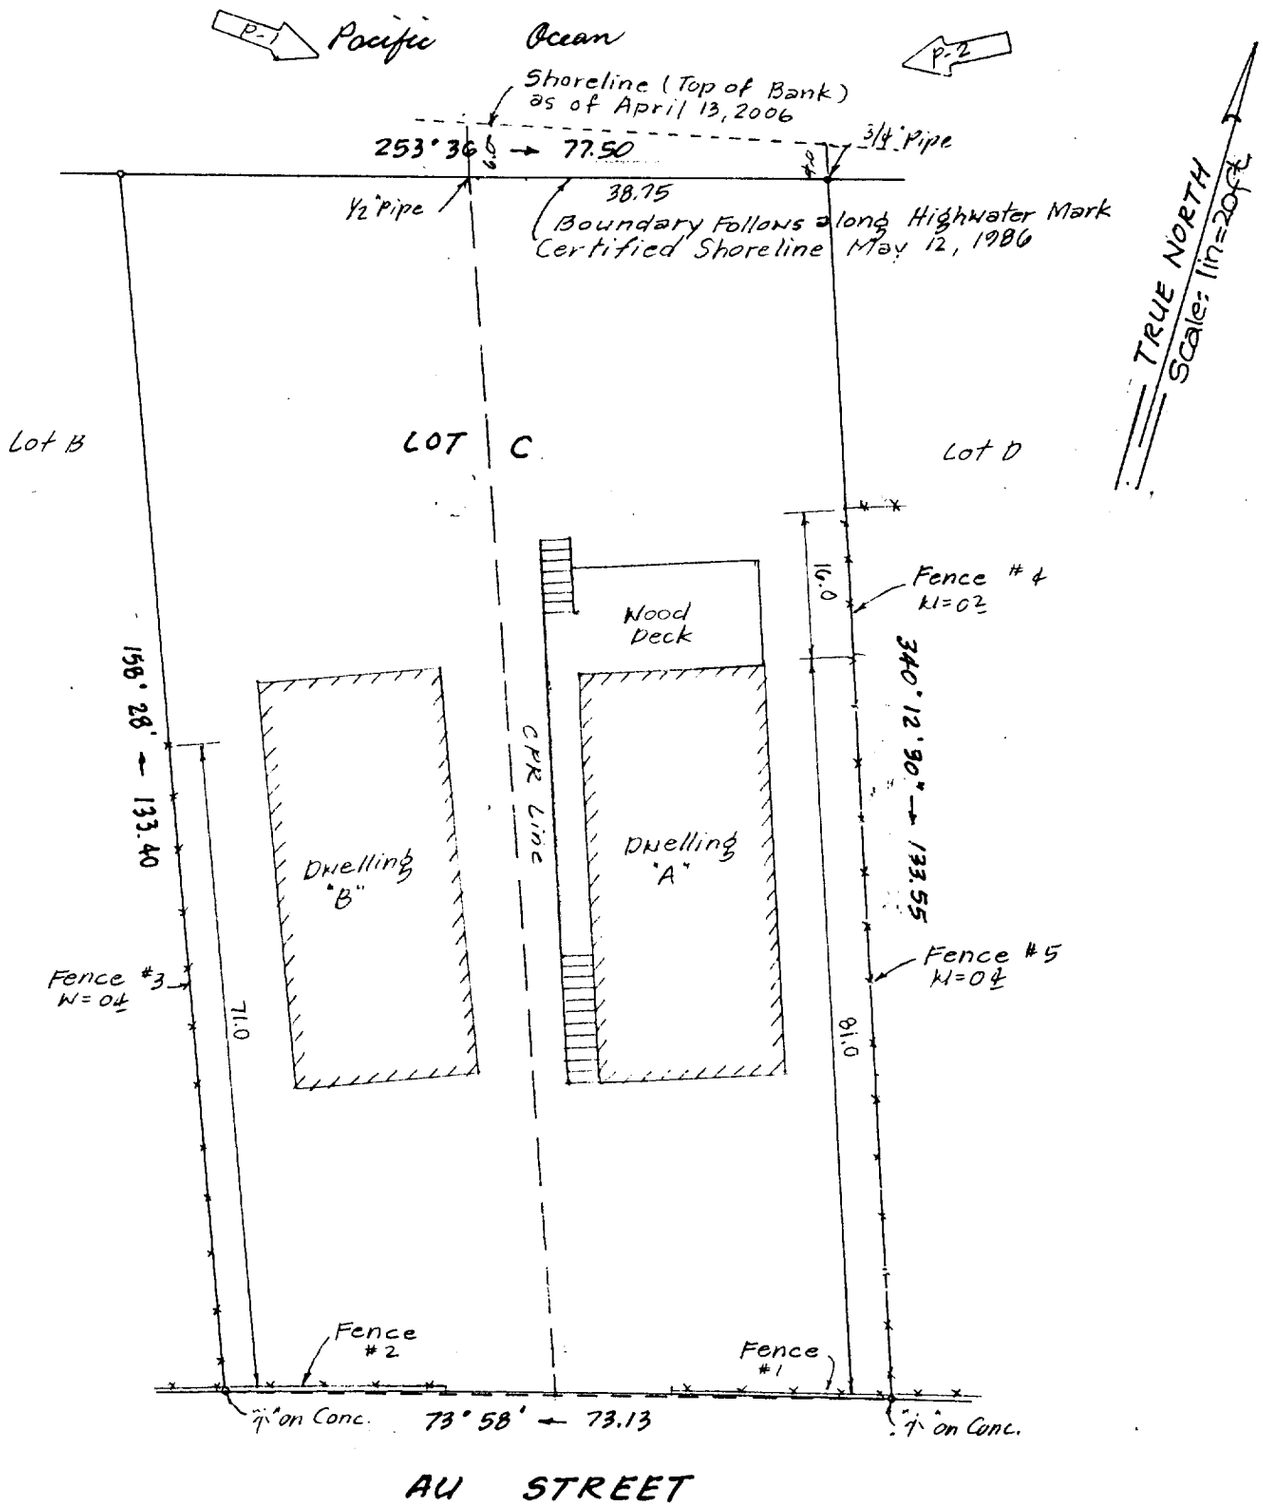

DENNIS K. HASHIMOTO
LICENSED PROFESSIONAL LAND SURVEYOR
No. 5688
HAWAII, U.S.A.

THIS WORK WAS PREPARED BY ME OR UNDER MY SUPERVISION.

DENNIS K. HASHIMOTO

SHORELINE SURVEY
POR. LOT C BEING A POR. OF LOTS 57 AND 58 MOKULEIA BEACH SUBDIVISION (FILE PLAN 863)

Waialua, Oahu, Hawaii

Date: April 13, 2006

T.M.K.: 6-8-11:41-0001

Owner: Arthur Kobayashi
68-171 Au St.
Waialua, HI 96791

Field Book 419:39

DJNS Surveying & Mapping, Inc.
P.O. Box 25636 Honolulu, Hawaii 96825

Job Number 0334B