KAPOLEI, HI — KALAELOA AIRPORT (JRF) — FAA SITE NO. 52282.*A

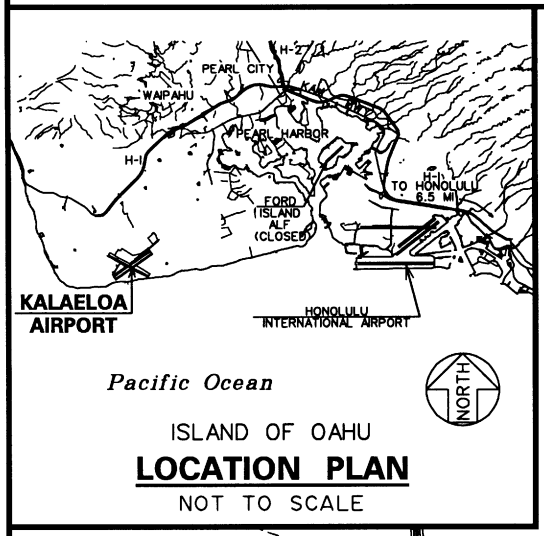

LOCATION PLAN

NOT TO SCALE

REMARKS: AIRPORT ELEVATION 30' MSL
AIRPORT ACREAGE 752.24 ACRES

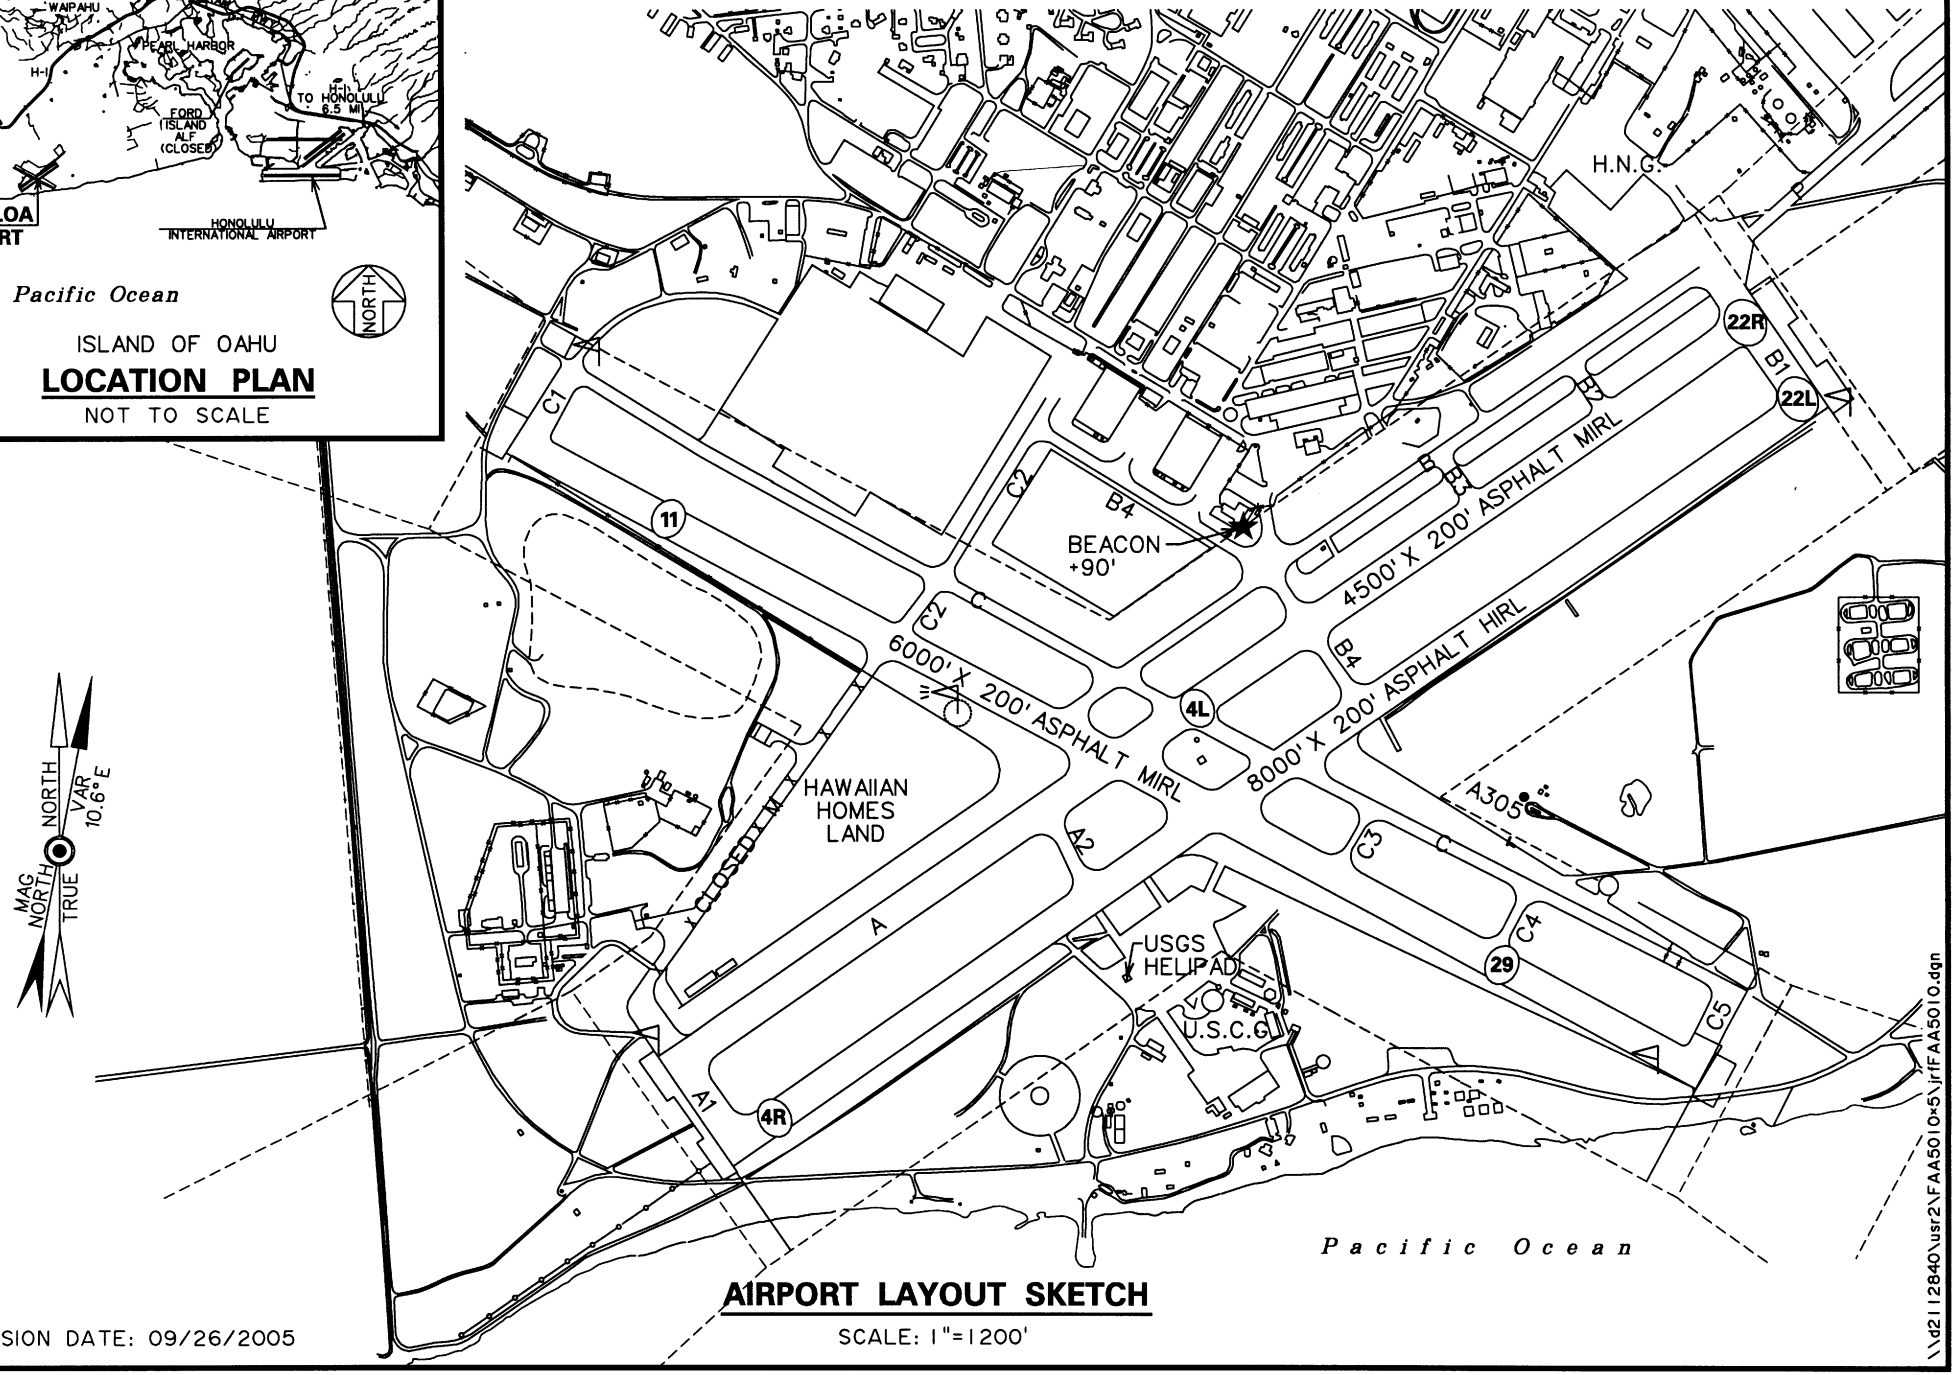

AIRPORT LAYOUT SKETCH

SCALE: 1"=1200'

REVISION DATE: 09/26/2005

\\d2112840\usr2\FAA5010=5\jrfFAA5010.dgn