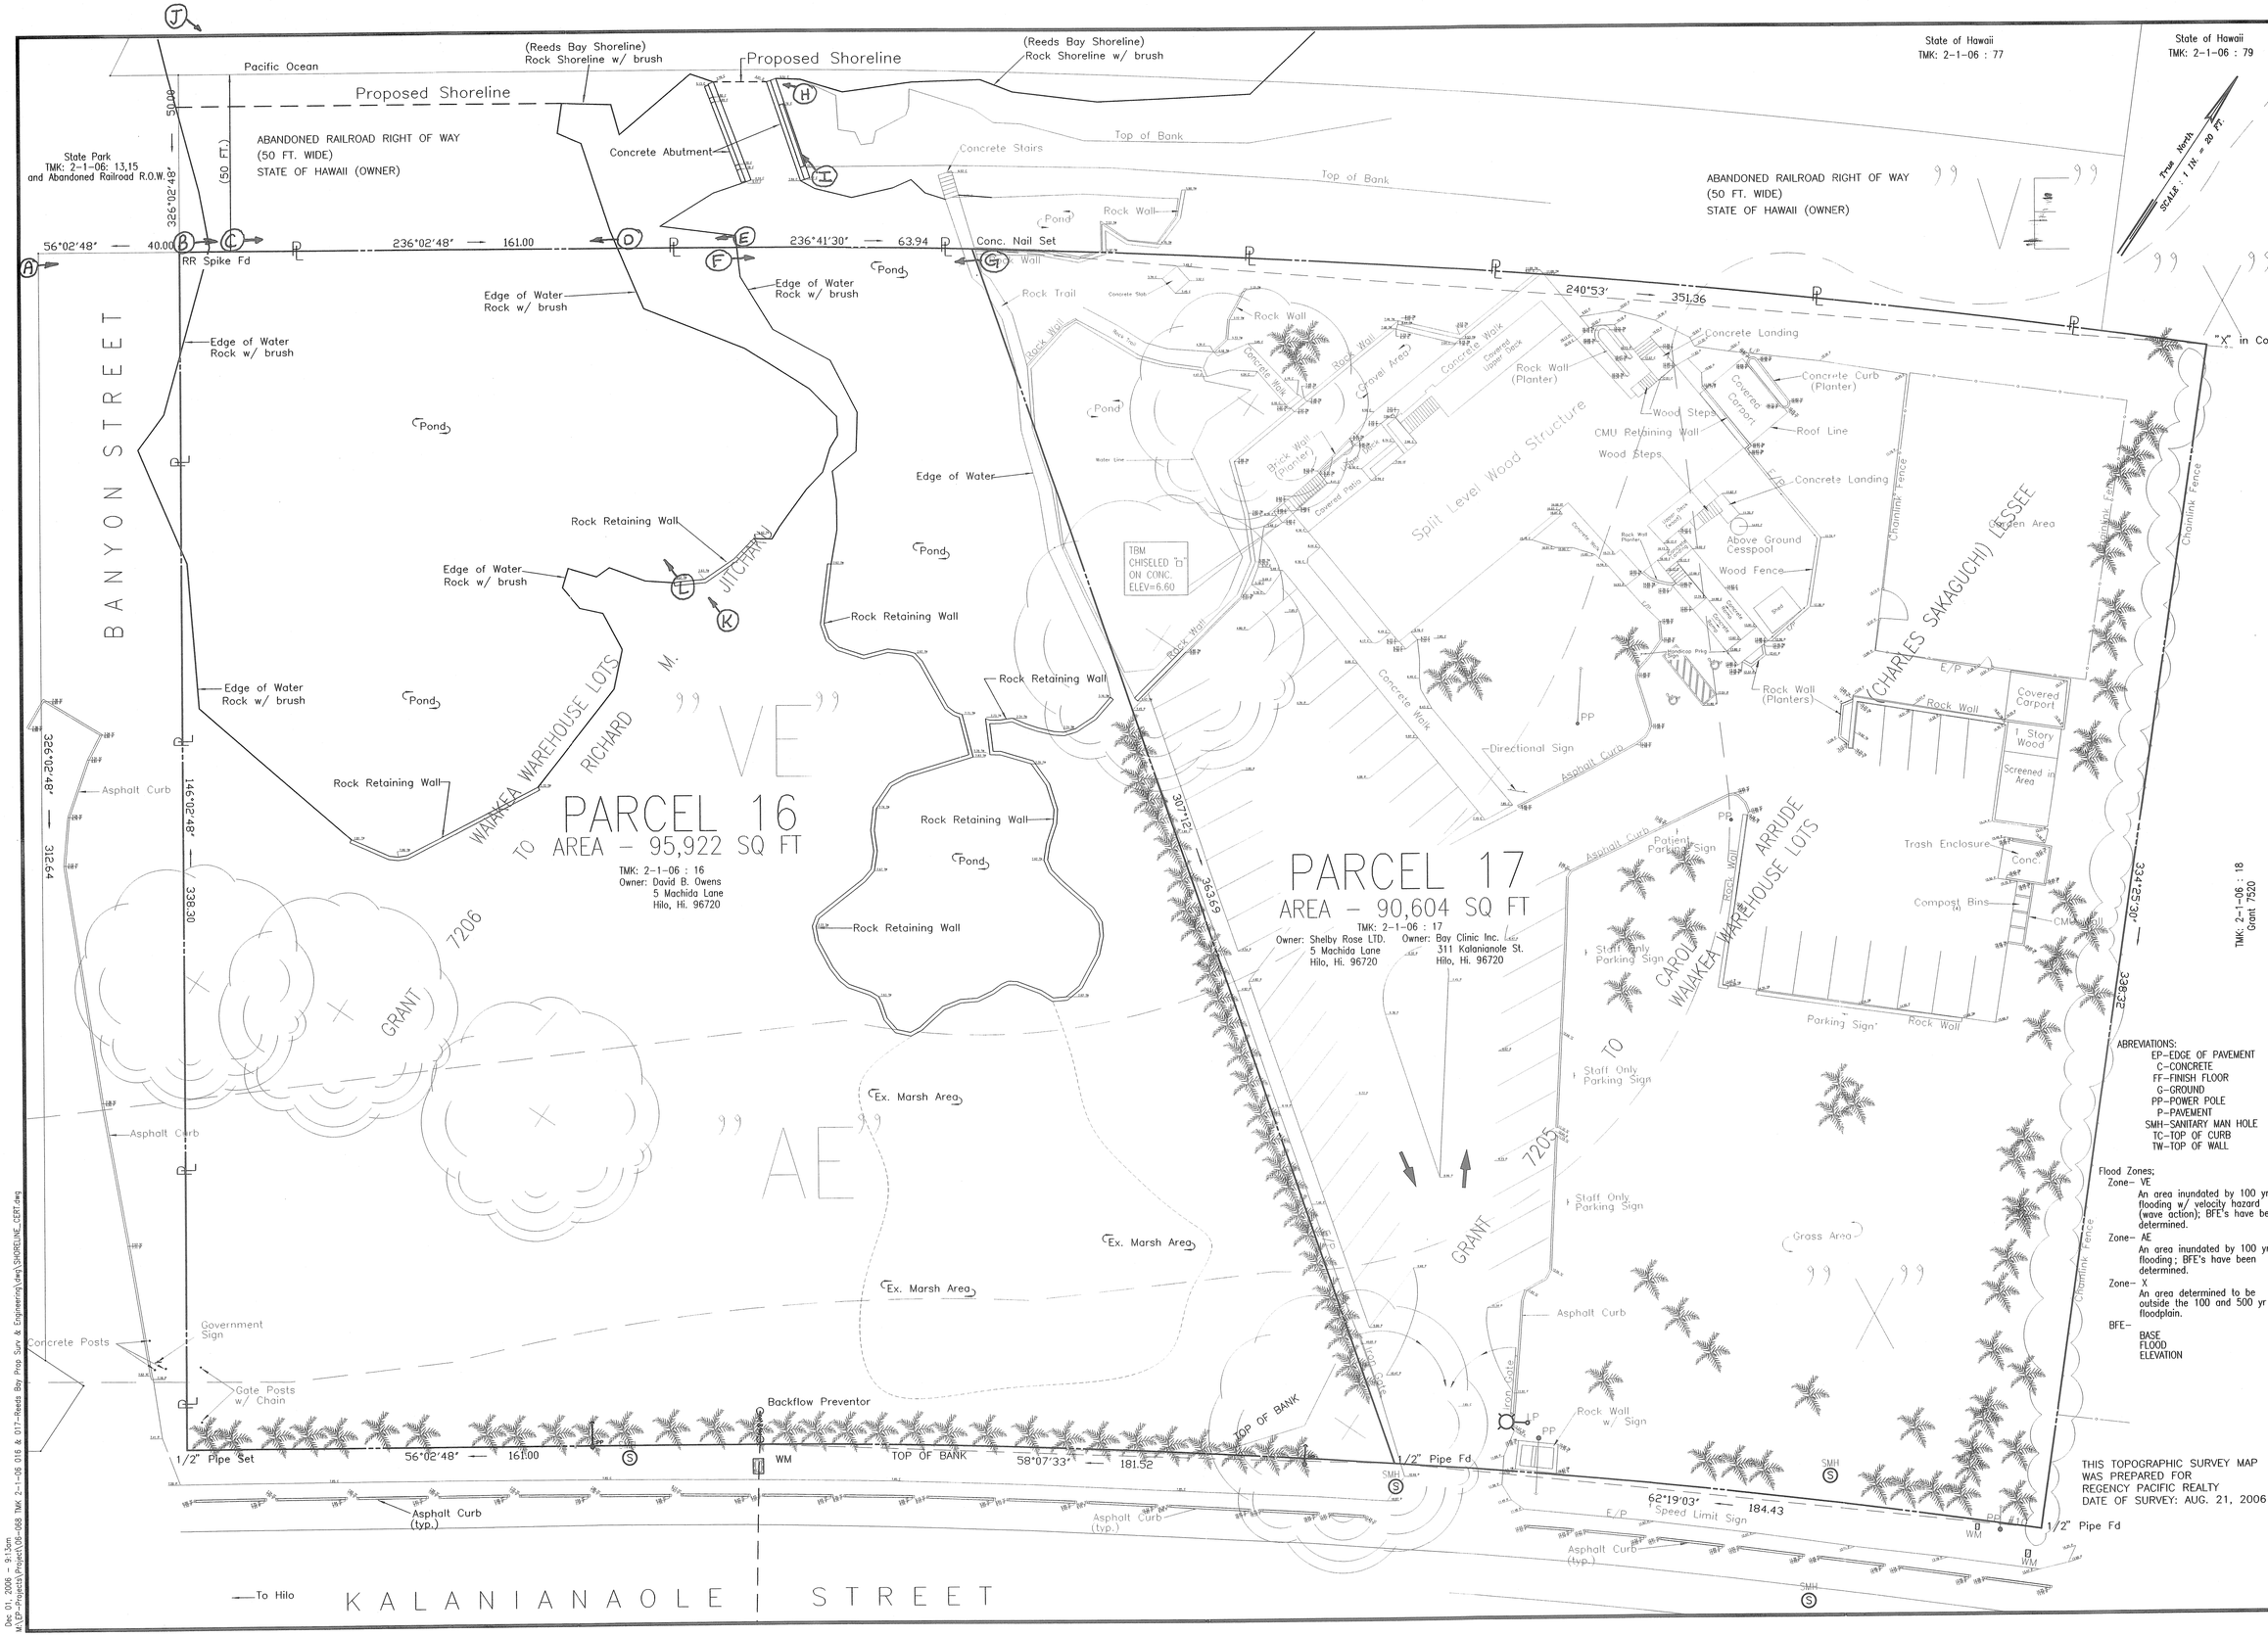

ABBREVIATIONS:
EP-EDGE OF PAVEMENT
C-CONCRETE
FF-FINISH FLOOR
G-GROUND
PP-POWER POLE
P-PAVEMENT
SMH-SANITARY MAN HOLE
TC-TOP OF CURB
TW-TOP OF WALL

Flood Zones;
Zone- VE
An area inundated by 100 yr. flooding w/ velocity hazard (wave action); BFE's have been determined.
Zone- AE
An area inundated by 100 yr. flooding; BFE's have been determined.
Zone- X
An area determined to be outside the 100 and 500 yr floodplain.
BFE-
BASE
FLOOD
ELEVATION

THIS TOPOGRAPHIC SURVEY MAP WAS PREPARED FOR REGENCY PACIFIC REALTY
DATE OF SURVEY: AUG. 21, 2006

Engineering Partners, Inc.
Consulting Engineers
P.O. Box 4159
Hilo, Hawaii 96720
Phone: (808) 933-7900
Fax: (808) 933-3533
epllc@lava.net

RONALDO B. AURELIO
LICENSED PROFESSIONAL LAND SURVEYOR
No. 7564
HAWAII, U.S.A.

THIS WORK WAS PREPARED BY ME OR UNDER MY SUPERVISION.

SIGNATURE

SHORELINE SURVEY MAP FOR:

TMK (3) 2-1-06 : 16 AND 17

WAIAKEA, SOUTH HILO, ISLAND OF HAWAII
T.M.K: (3) 2-1-06 : 16 & 17

JOB NO. 06-068

SHORELINE SURVEY MAP

DATE: SEPT. 2006
REV.
REV.
REV.
REV.
REV.
REV.

DWG. NO.
1

Dec 01, 2006 - 9:13am
M:\EP-Projects\Project\06-068 TMK 2-1-06 016 & 017-Reeds Bay Prop Surv & Engineering\dwg\SHORELINE_SURF.dwg