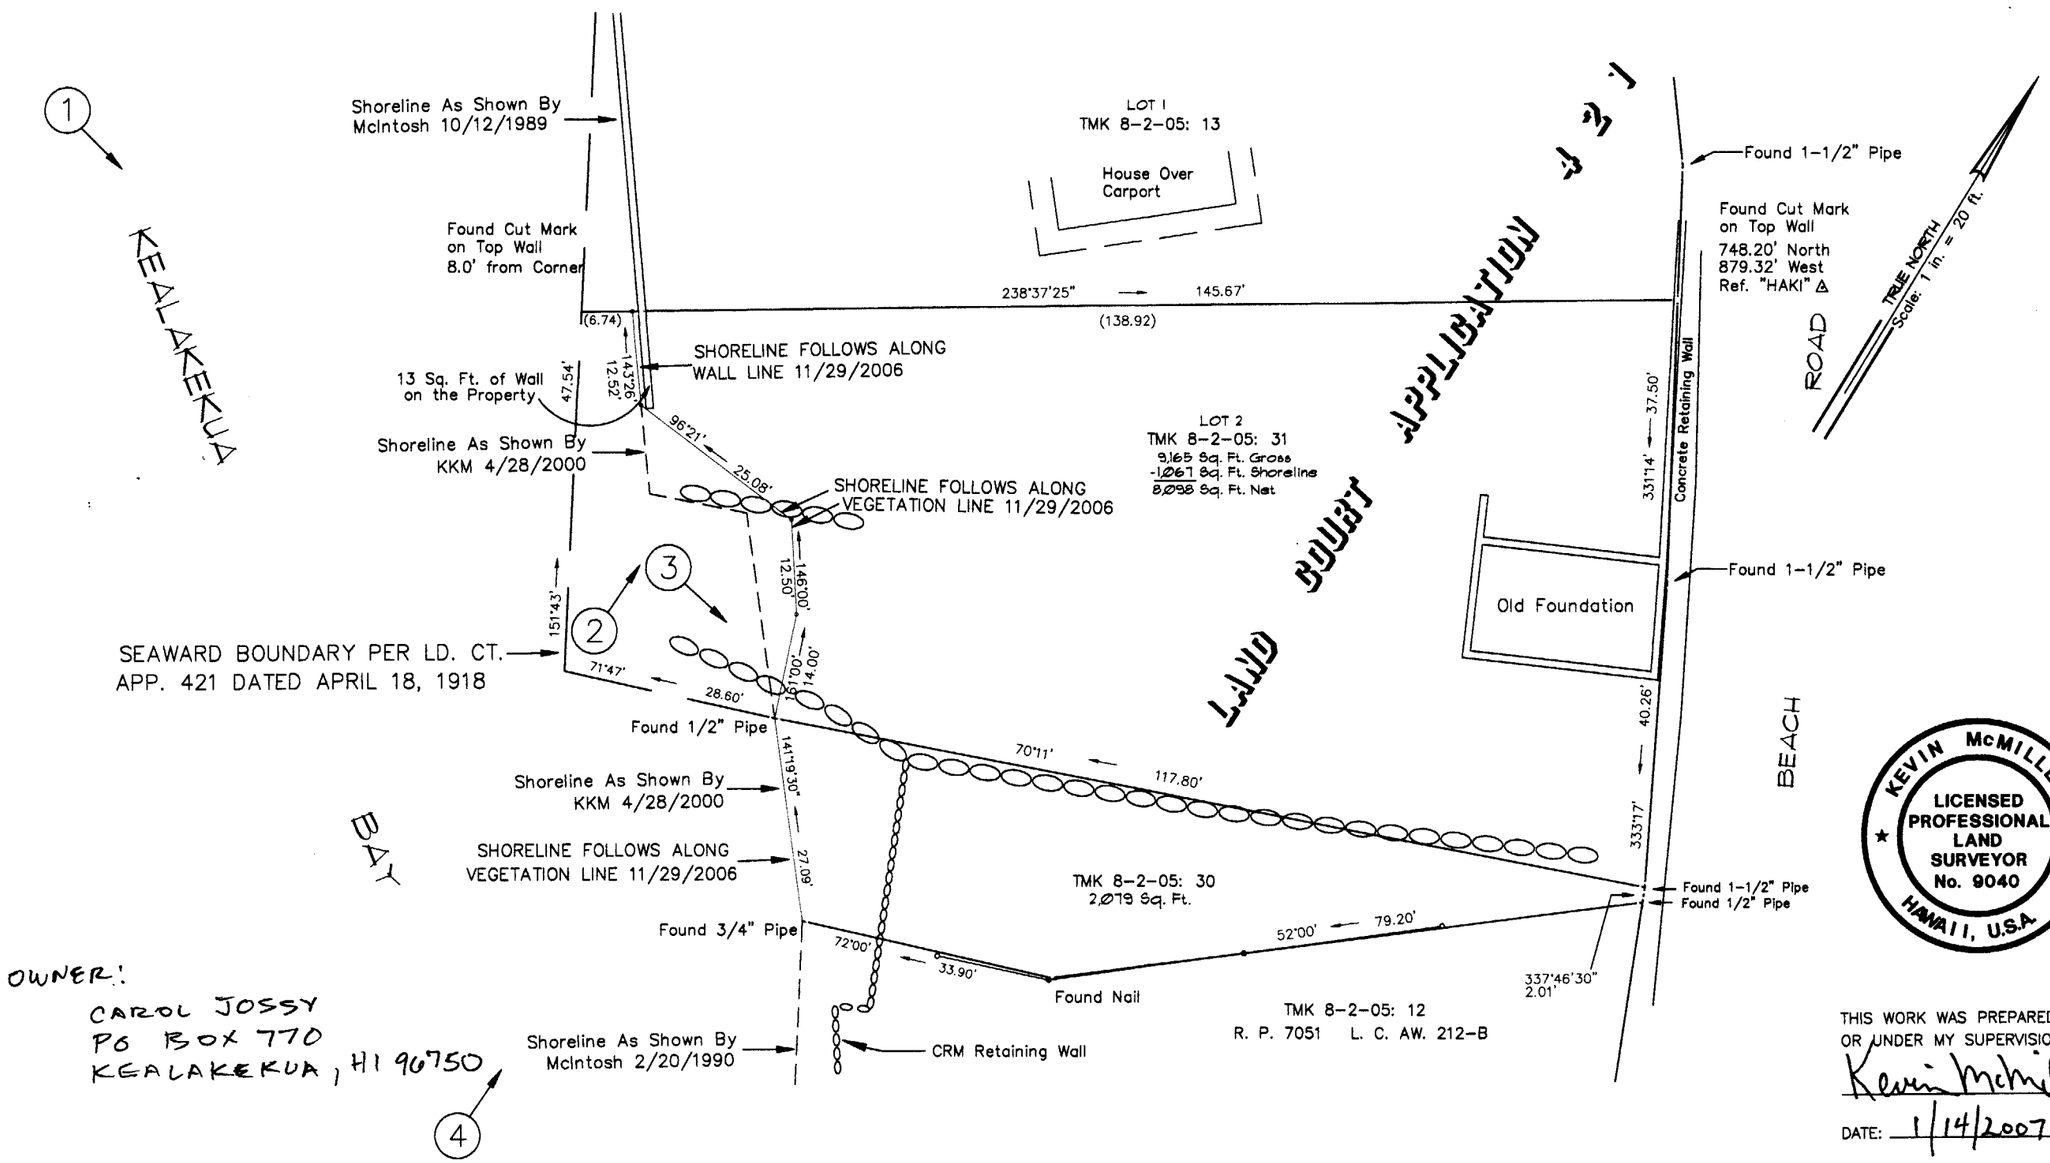

OWNER:
CAROL JOSSY
PO BOX 770
KEALAKEKUA, HI 96750

THIS WORK WAS PREPARED BY ME OR UNDER MY SUPERVISION.

Kevin McMillen

DATE: 1/14/2007

Notes:

The shoreline shown hereon was located by an actual survey on the ground performed November 29, 2006.

Azimuths and Coordinates are referred to Government Survey Triangulation Station "HAKI"

(3)→ Indicates number and direction of photograph.

SHORELINE CERTIFICATION MAP

PARCEL 1: LOT 2, LAND COURT APPLICATION NO. 421, MAP 2
PARCEL 2: A PORTION OF R. P. 7617, L. C. AW. 11176 TO LONO
AT WAIPUNAULA, SOUTH KONA
ISLAND AND COUNTY OF HAWAII, STATE OF HAWAII
Tax Map Key (3rd Division): 8-2-05: 30 & 31

KKM SURVEYS
75-5768 Makelina Place
Kailua-Kona, Hawaii 96740
Phone (808) 326-4633 Fax (808) 334-0098