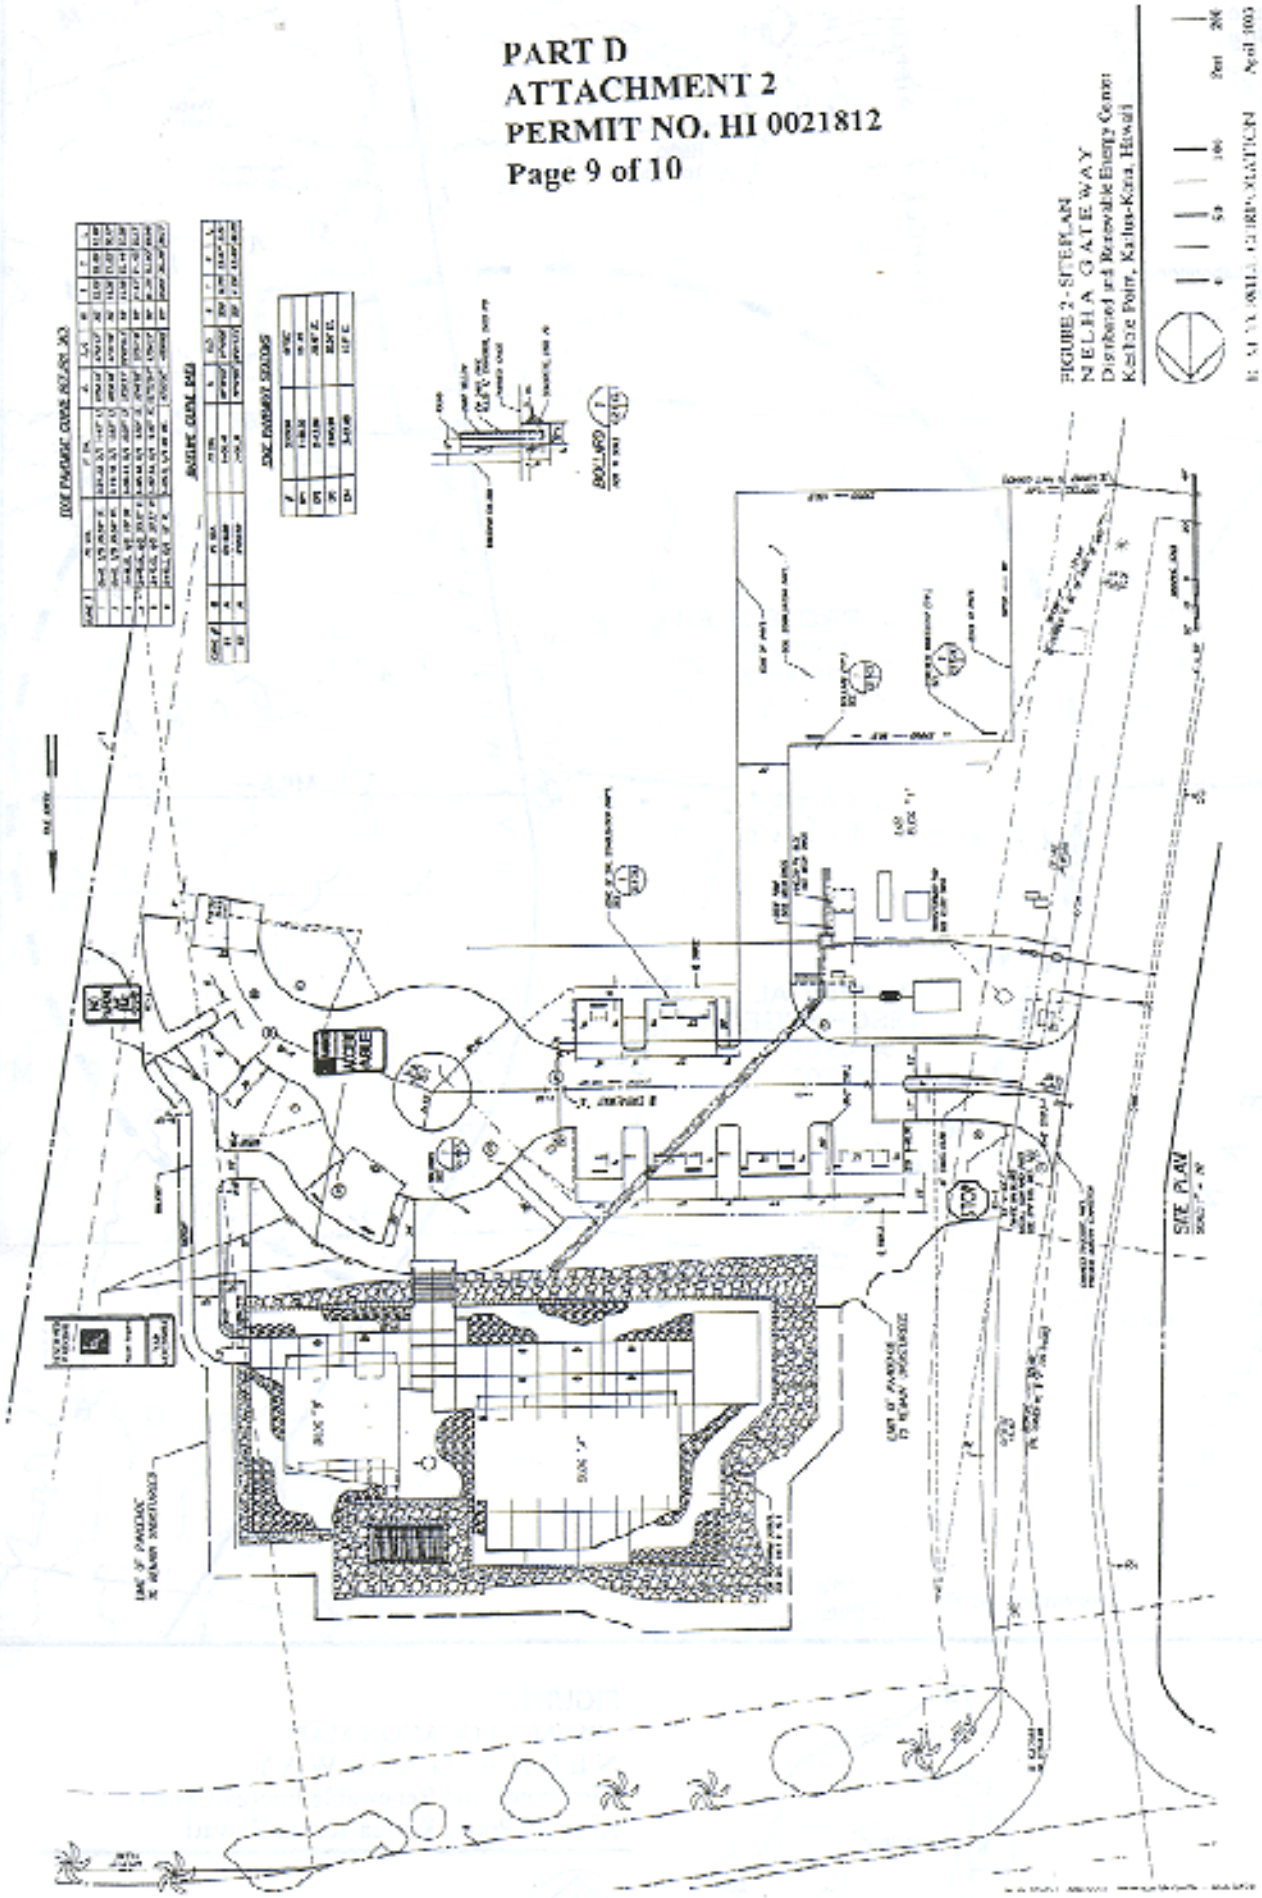
FIGURE 2 - SITEPLAN
NELHA GATEWAY
Distributed and Renewable Energy Center
Keahole Point, Kailua-Kona, Hawaii
SITE PLAN